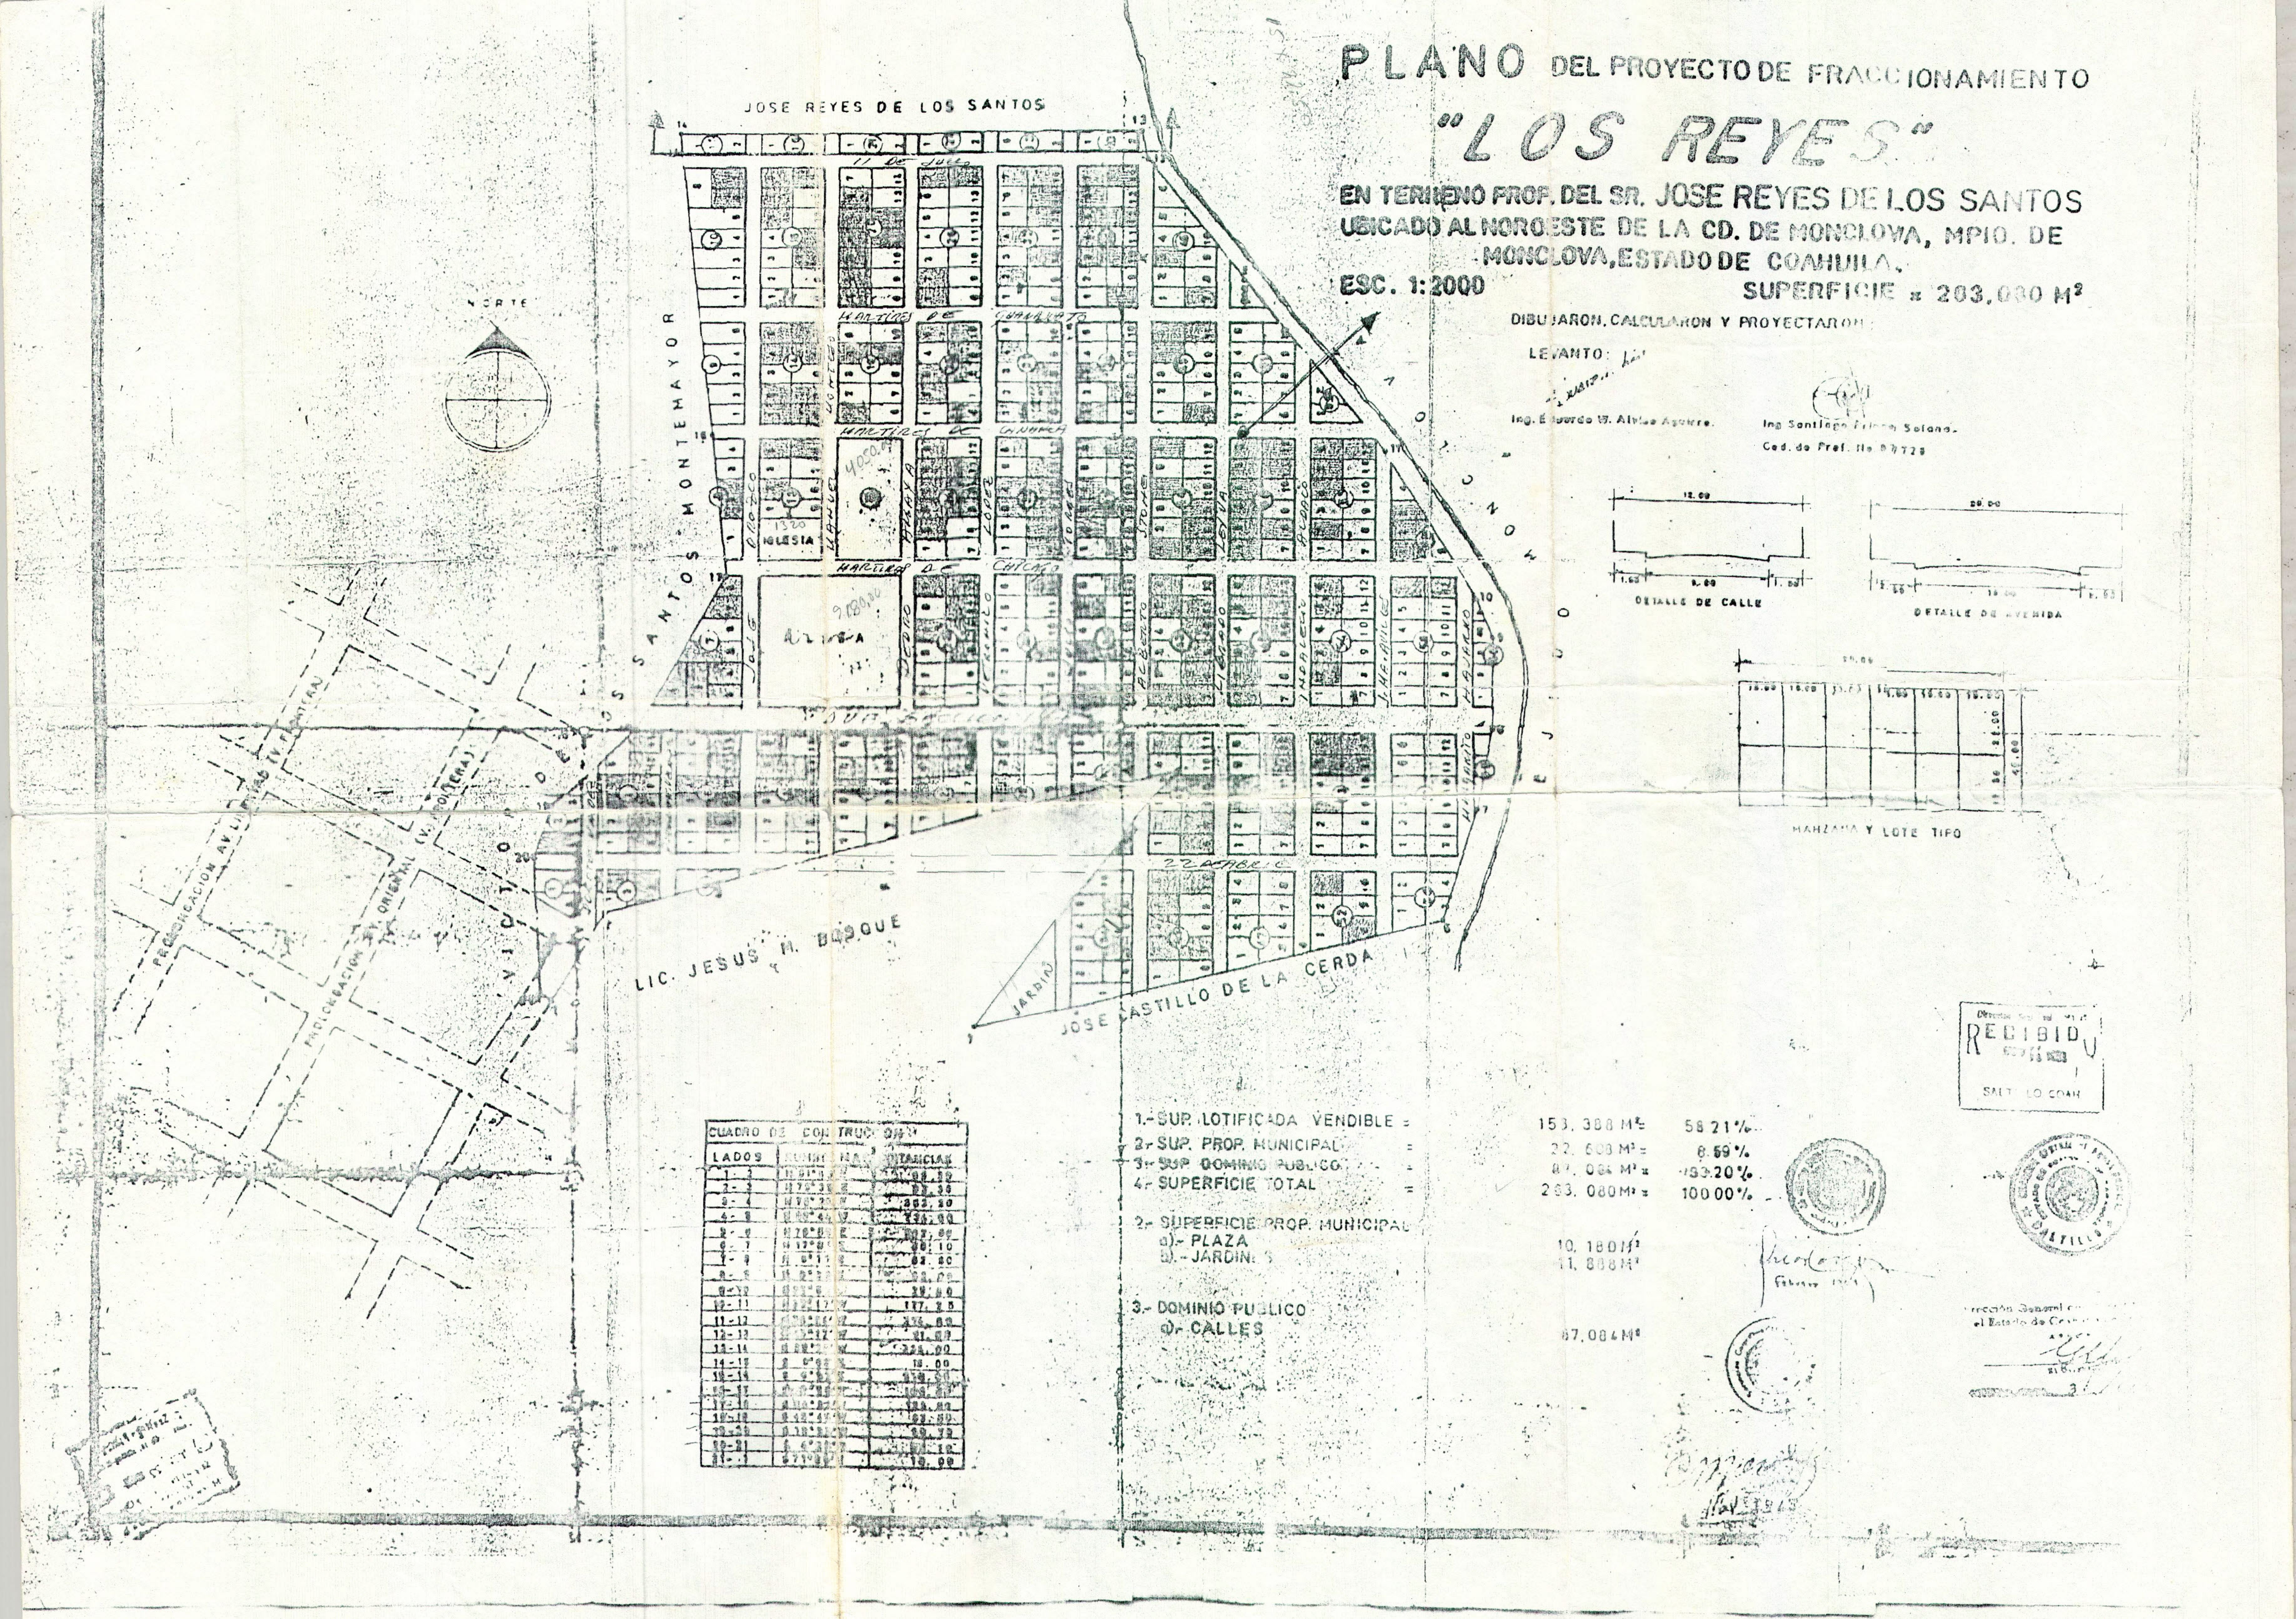


CUADRO DE CONSTRUCCION		
LADOS	RUMBOS	DISTANCIAS
1-2	[illegible]	[illegible]
2-3	[illegible]	[illegible]
3-4	[illegible]	[illegible]
4-5	[illegible]	[illegible]
5-6	[illegible]	[illegible]
6-7	[illegible]	[illegible]
7-8	[illegible]	[illegible]
8-9	[illegible]	[illegible]
9-10	[illegible]	[illegible]
10-11	[illegible]	117.25
11-12	[illegible]	[illegible]
12-13	[illegible]	[illegible]
13-14	[illegible]	[illegible]
14-15	[illegible]	18.00
15-16	[illegible]	[illegible]
16-17	[illegible]	[illegible]
17-18	[illegible]	[illegible]
18-19	[illegible]	[illegible]
19-20	[illegible]	[illegible]
20-21	[illegible]	[illegible]
21-1	[illegible]	[illegible]

1.- SUP. LOTIFICADA VENDIBLE =	153,388 M² =	58.21 %
2.- SUP. PROP. MUNICIPAL =	22,608 M² =	8.59 %
3.- SUP. DOMINIO PUBLICO =	87,084 M² =	33.20 %
4.- SUPERFICIE TOTAL =	263,080 M² =	100.00 %

2.- SUPERFICIE PROP. MUNICIPAL
a).- PLAZA 10,180 M²
b).- JARDINES 11,888 M²

3.- DOMINIO PUBLICO
a).- CALLES 87,084 M²